SANTA CLARA, CAL.

SANTA CLARA COUNTY.

1915

POPULATION: 6000.

PREVAILING WINDS: NORTH IN SUMMER, SOUTH IN WINTER.

WATER FACILITIES: Municipal ownership. Direct pressure system. Water from 8 artesian wells, averaging 250 ft deep, flows into a 60,000 gal. brick cistern and is pumped therefrom directly into mains by 2 Worthington compound duplex pumps, with a capacity of 1,250,000 gals per 24 hours each, and a triple expansion Bow pump, capacity 2,000,000 gals per 24 hours - in the city reservoir when necessary, water is lifted from wells to the cistern by 2 pumps: an American centrifugal vertical pump N°8, capacity 2,000,000 gals per 10 hours, and a Dean-Spray Co. N°6 pump, capacity 1,500,000 gals per 24 hours. A 250,000 gal. cypress tank, elevated 35 ft. to top of tank, located at corner of Main and Santa Clara Sts. (See sheet N° 222) acts as equalizer on the system. Steam is kept up at all times. Average daily consumption in Summer: 2,000,000 gallons. Average pressure 45 lbs. per sq. inch - fire pressure 60 to 110 lbs. - 50 fire hydrants, 8 of which are double.

FIRE DEPT: Volunteer; about 100 men. One Seagrave auto truck carries 1000 ft. 2½ hose, two 40-gallon chemical tanks, and ladders. 3 Hand hose carts with 600 ft. 2½ hose on each. 2 Hook & ladder trucks. 1200 ft. hose in all. Gamewell fire alarm system. 30 boxes registering at pump no. from which signals are blown by whistle - 6 gades. level.

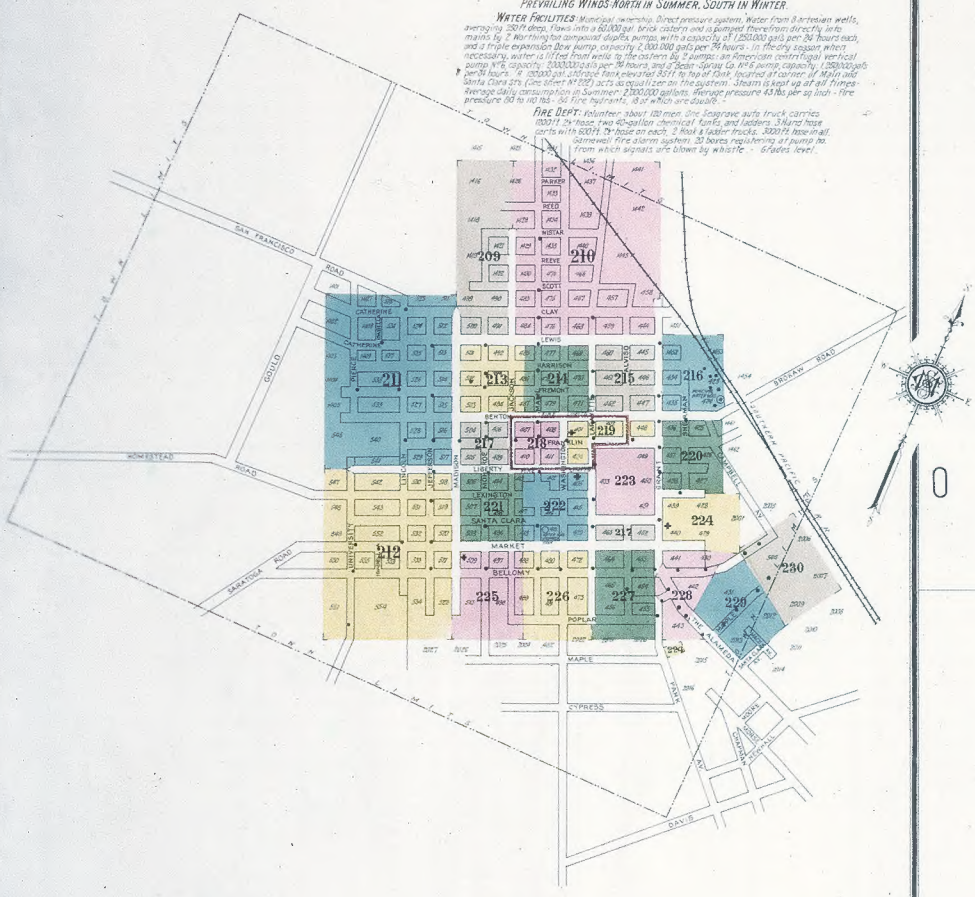

0

SANTA CLARA

SCALE 100 FT. TO AN INCH

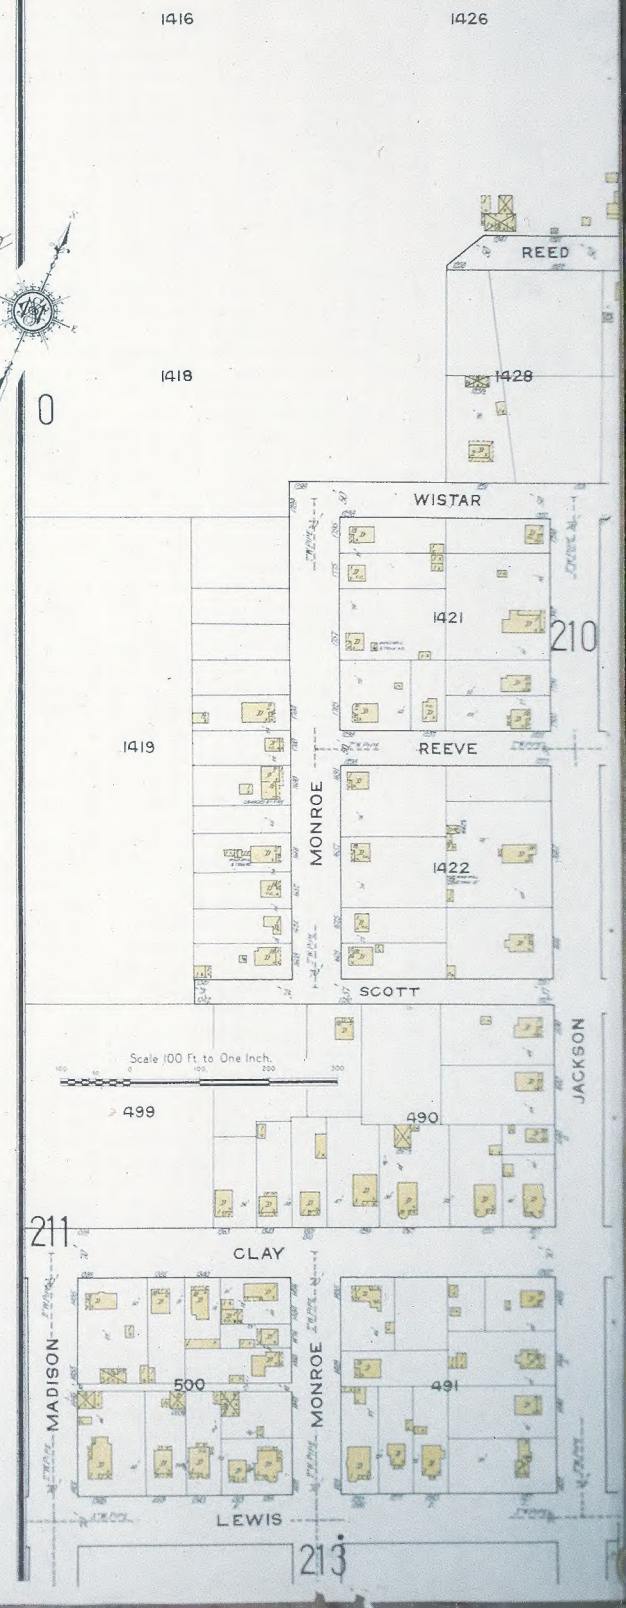

SANTA CLARA 210

SCALE 100 FT. TO AN INCH

0

1432

1426

PARKER

1433

1437

1441

REED

1428

1434

1439

1442

WISTAR

209

1429

MAIN

1435

WASHINGTON

1440

LAFAYETTE

0

1445

1430

474

466

SCOTT

JACKSON

483

475

467

457

458

CLAY

484

476

468

459

ALVISO

444

GRANT

LEWIS

Scale 100 ft. to One Inch.

213

214

215

211

SANTA CLARA

SCALE 100 FT. TO AN INCH

CLAY

CATHERINE

ISABELLA

PIERCE

LEWIS

HARRISON

FREMONT

BENTON

LINCOLN

JEFFERSON

MADISON

FRANKLIN

LIBERTY

UNIVERSITY

1401 1402 1403 1404 1405

1407 1408 1409

535 536 537

523 511

529 512 209

525 513

526 514 213

538

539

527 515

528 516 217

529 517

540 CARMELITE MONASTERY

541

545

212

Scale 100 Ft. to One Inch.

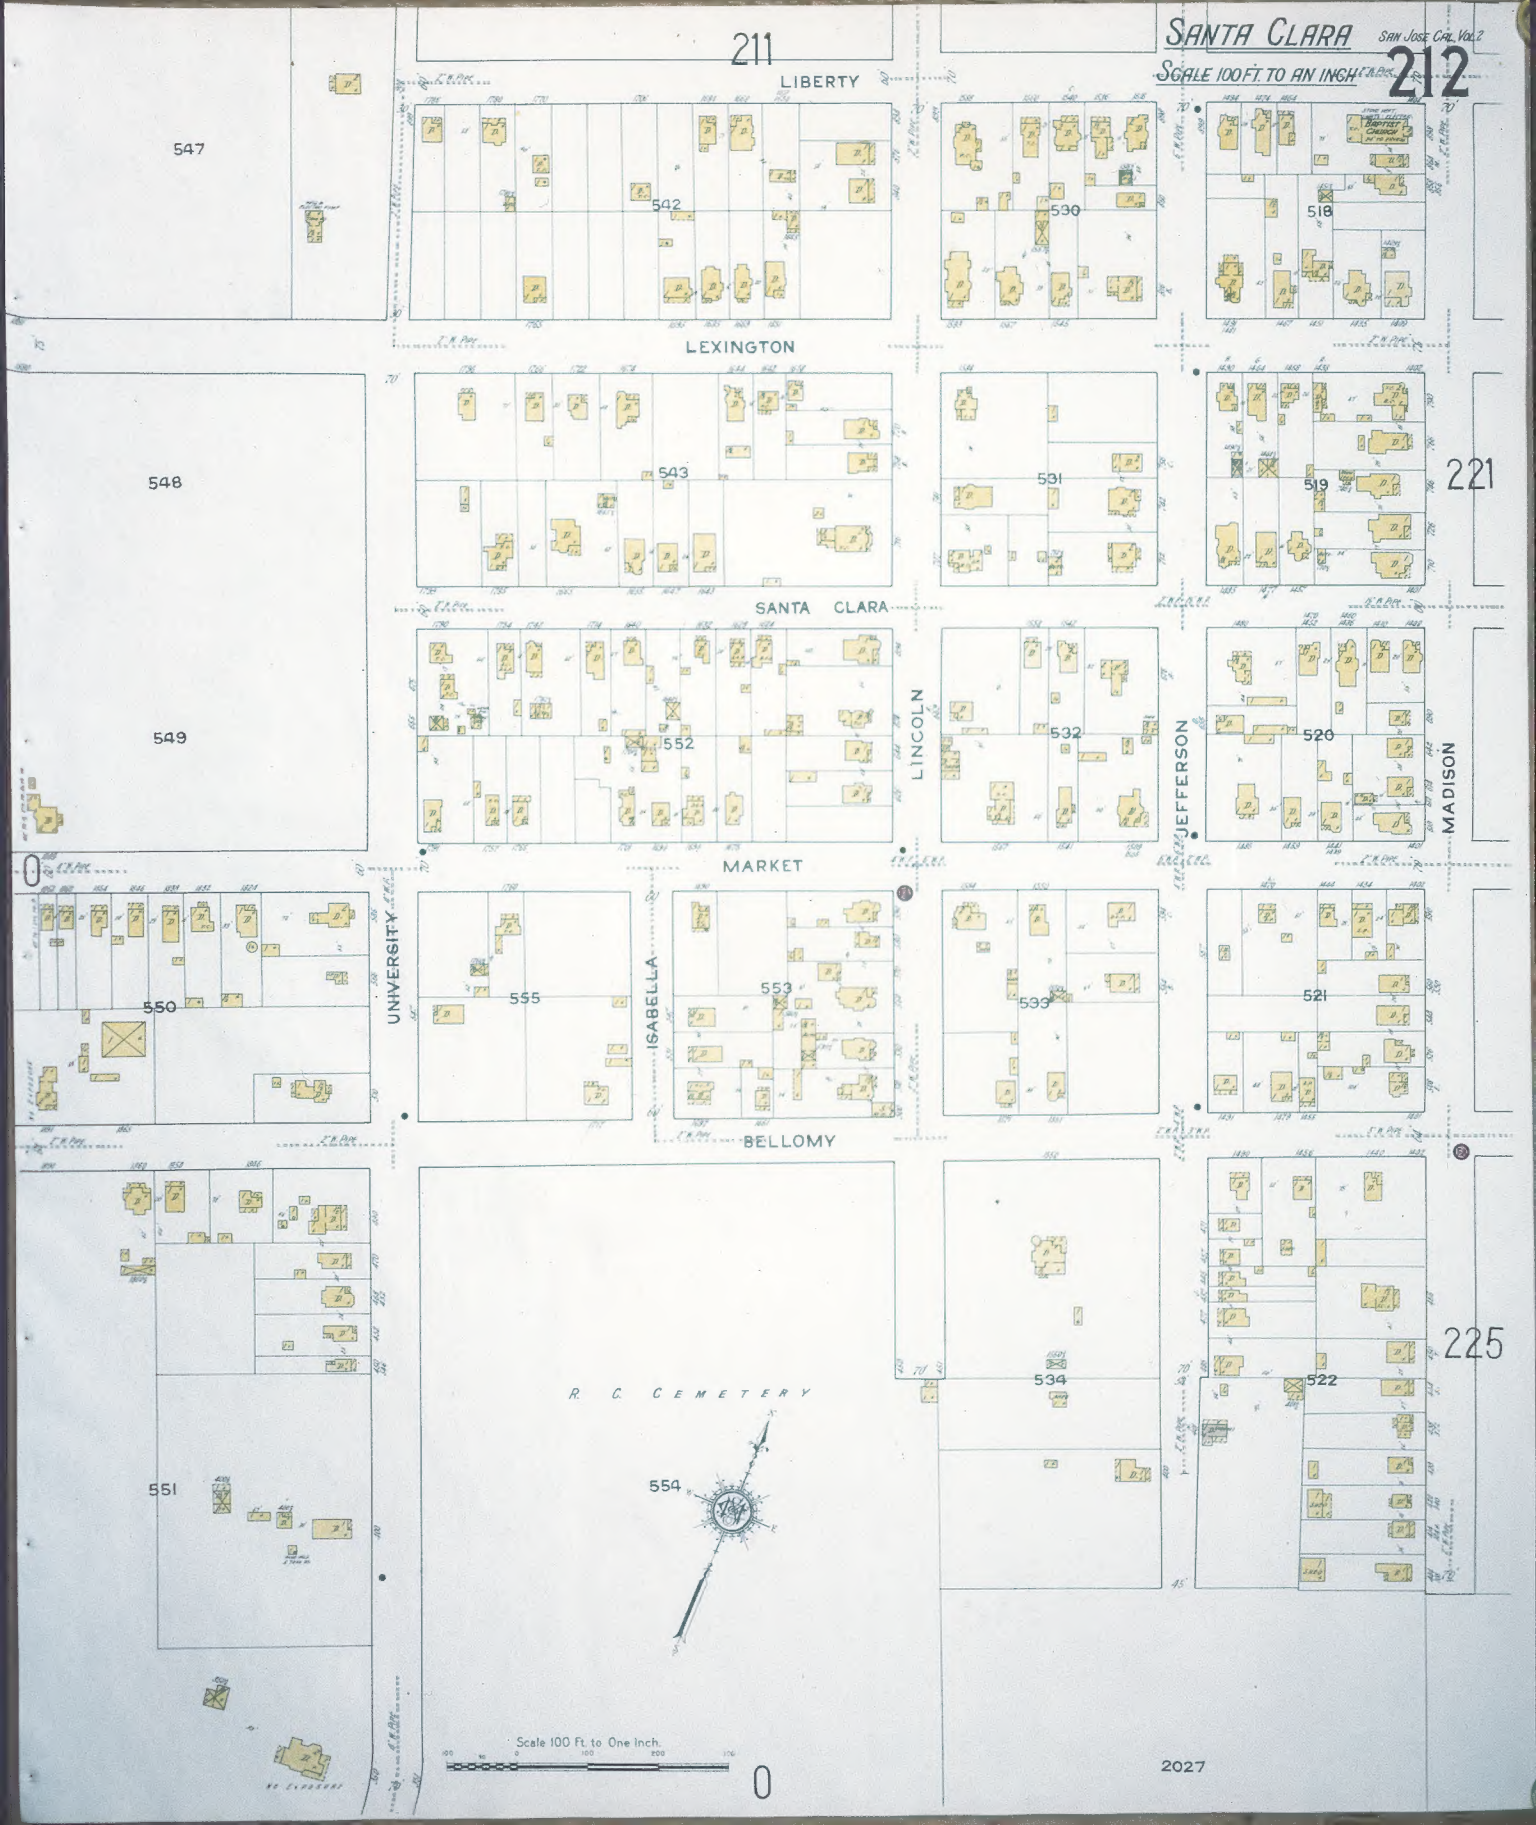
SANTA CLARA
SAN JOSE CAL VOL 2
SCALE 100 FT. TO AN INCH
212
211
LIBERTY
LEXINGTON
SANTA CLARA
MARKET
BELLOMY
UNIVERSITY
ISABELLA
LINCOLN
JEFFERSON
MADISON
547
548
549
550
551
542
543
552
555
553
530
531
532
533
534
518
519
520
521
522
221
225
R. C. CEMETERY
554
Scale 100 Ft. to One Inch.
0
2027

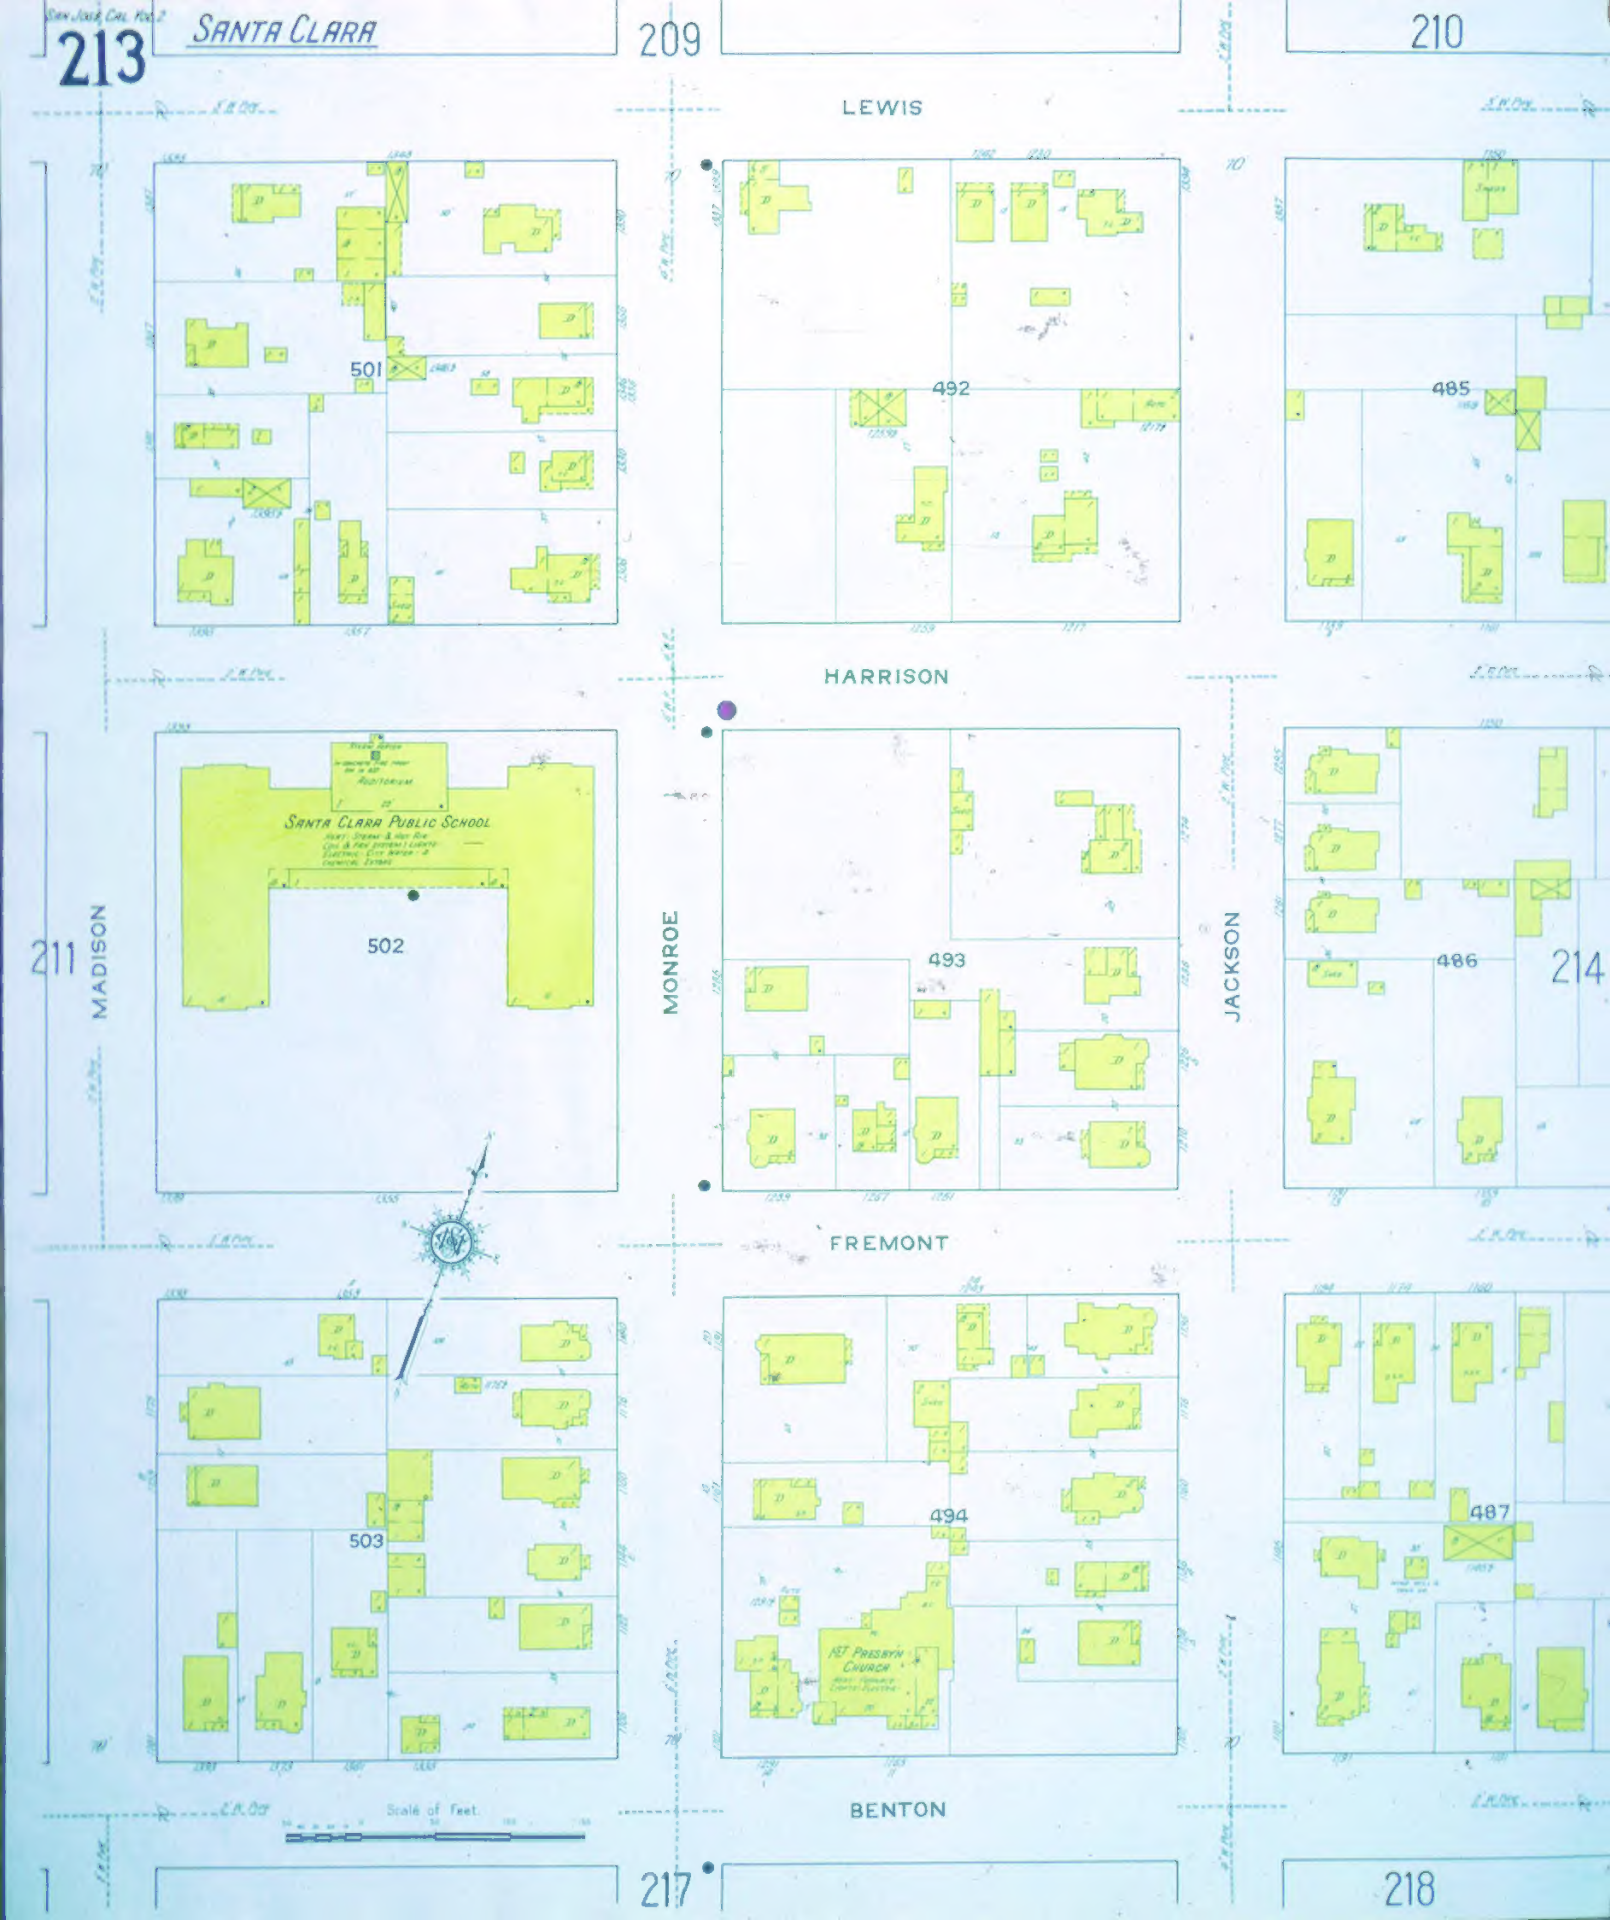
Sanborn Map Co. Vol. 2
213
SANTA CLARA
209
210
LEWIS
501
492
485
HARRISON
SANTA CLARA PUBLIC SCHOOL
AUDITORIUM
502
493
486
211
214
MADISON
MONROE
JACKSON
FREMONT
503
494
487
1ST PRESBYN CHURCH
Scale of Feet
BENTON
217
218

210

LEWIS

485

477

469

HARRISON

213

486

MAIN

478

WASHINGTON

470

LAFAYETTE

215

FREMONT

487

479

471

BENTON

Scale of Feet

218

219

215

Santa Clara

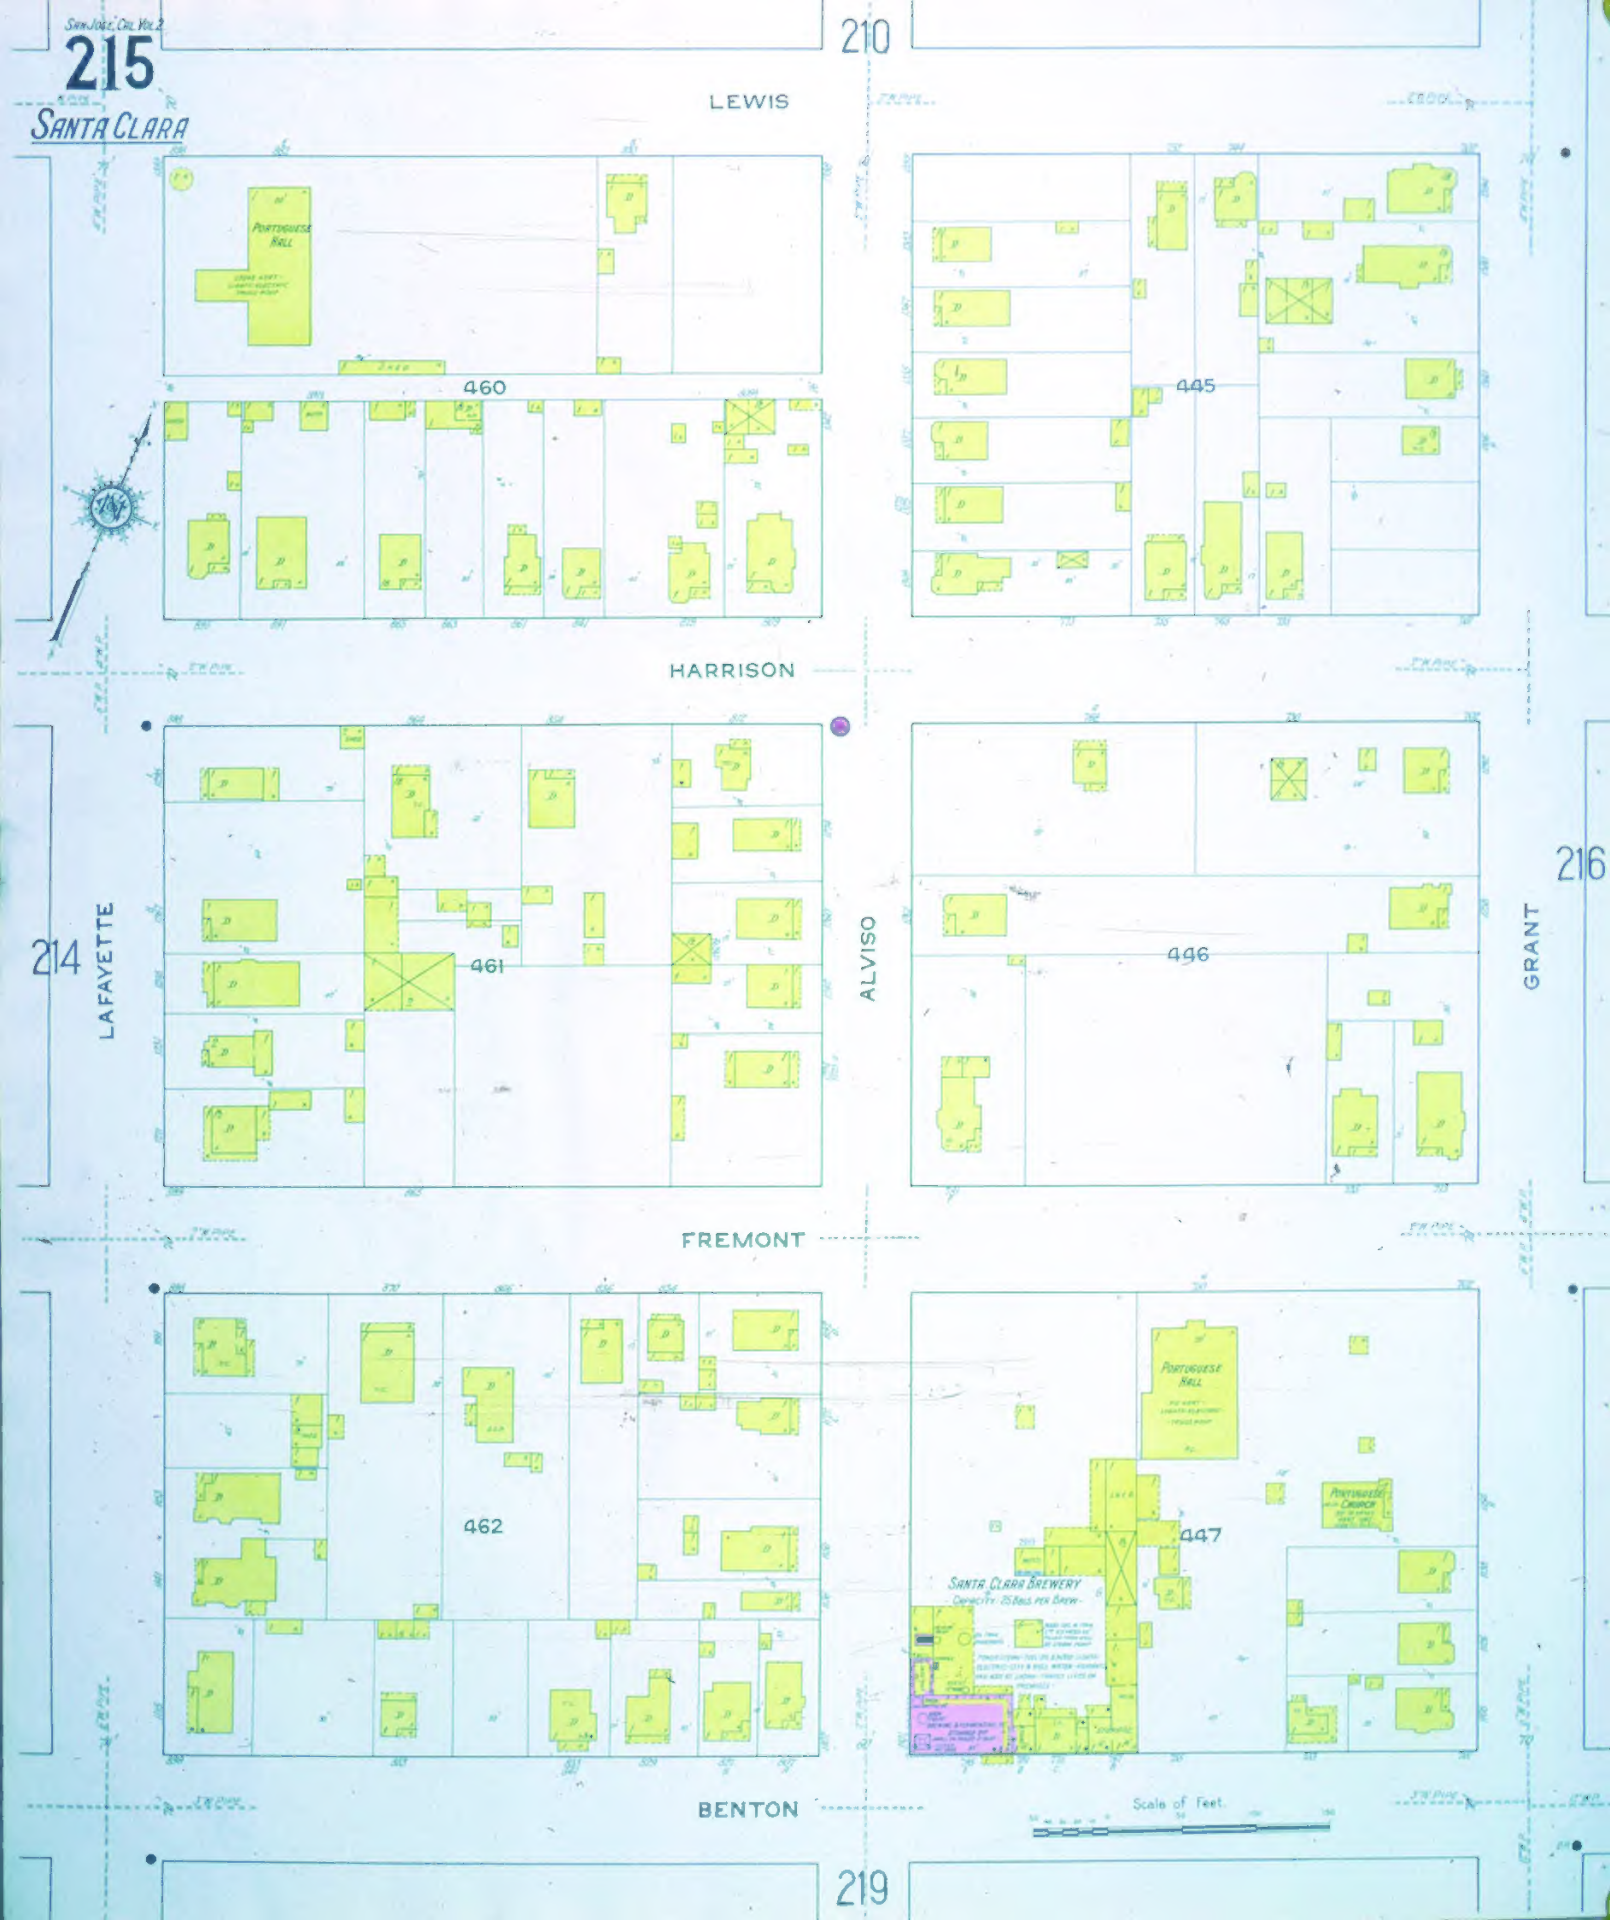

0
1452
1453
HARRISON
215
GRANT
434
SHERMAN
CURED FRUIT ASSOCIATION OF CALIFORNIA, INC
ROSENBERG BROTHERS & CO. (OWNERS)
423
FREMONT
435
424
SANTA CLARA MUNICIPAL GAS, ELECTRIC & WATER WKS.
Scale of Feet
BENTON
220

SANTA CLARA

213

BENTON

504

406

CHRISTIAN CHURCH

211

FRANKLIN

218

MADISON

MONROE

JACKSON

505

409

LIBERTY

221

SANTA CLARA

223

222

LAFAYETTE

463

ALVISO

452

GRANT

224

MARKET

227

Scale of Feet

213 214 214

BENTON BENTON

217 JACKSON 407 MAIN 218 218 MAIN 408 WASHINGTON 219

FRANKLIN FRANKLIN

218 218

218 218

FRANKLIN FRANKLIN

217 JACKSON 410 MAIN 218 218 MAIN 411 WASHINGTON 219

LIBERTY LIBERTY

221 222 Scale of Feet 222

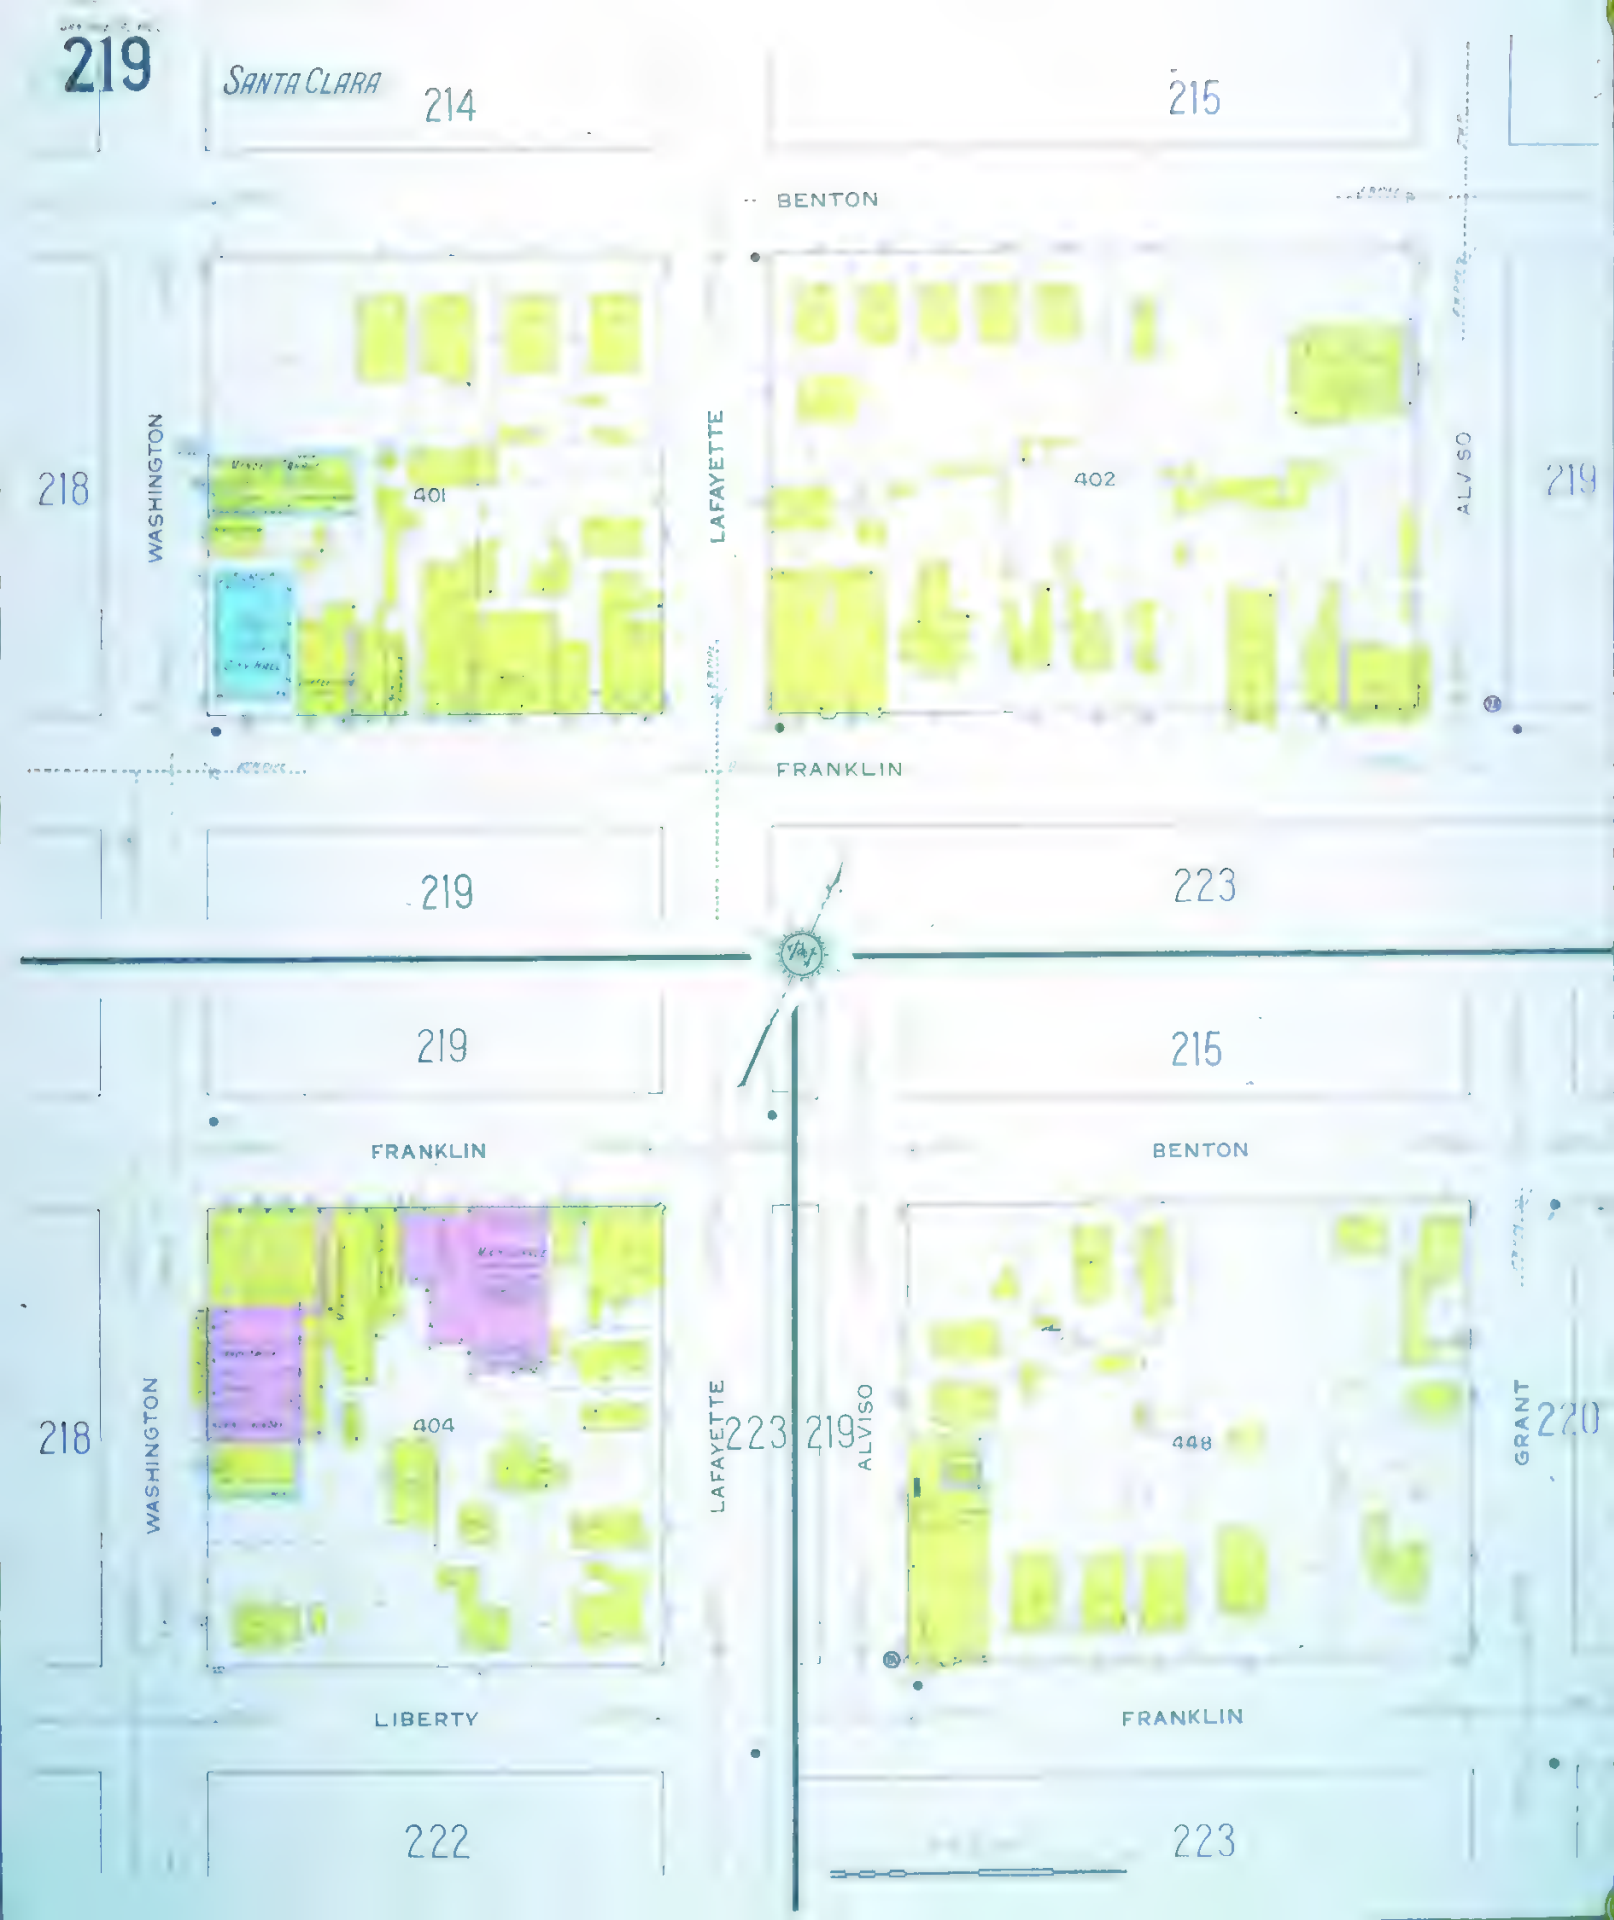
219
SANTA CLARA
214
215
BENTON
218
WASHINGTON
401
LAFAYETTE
402
ALVISO
219
FRANKLIN
219
223
219
215
FRANKLIN
BENTON
218
WASHINGTON
404
LAFAYETTE
223
219
ALVISO
448
GRANT
220
LIBERTY
FRANKLIN
222
223

216
SANTA CLARA
220
BENTON
219
436
425
1461
FRANKLIN
GRANT
437
SHERMAN
426
1462
CAMPBELL
LIBERTY
223
438
427
LEXINGTON
224

LIBERTY

506

414

413

LEXINGTON

212

MADISON

507

MONROE

495

JACKSON

SANTA CLARA

508

496

MARKET

218
219 SANTA CLARA
222
LIBERTY
M.E. CHURCH
MAIN
413
412
405
ST JOSEPH'S SCHOOL (R.C.)
LEXINGTON
223
MAIN
MAIN
221
417
416
WASHINGTON
415
NOTRE DAME ACADEMY
LAFAYETTE
SANTA CLARA
MAIN
418
419
420
217
MARKET
226

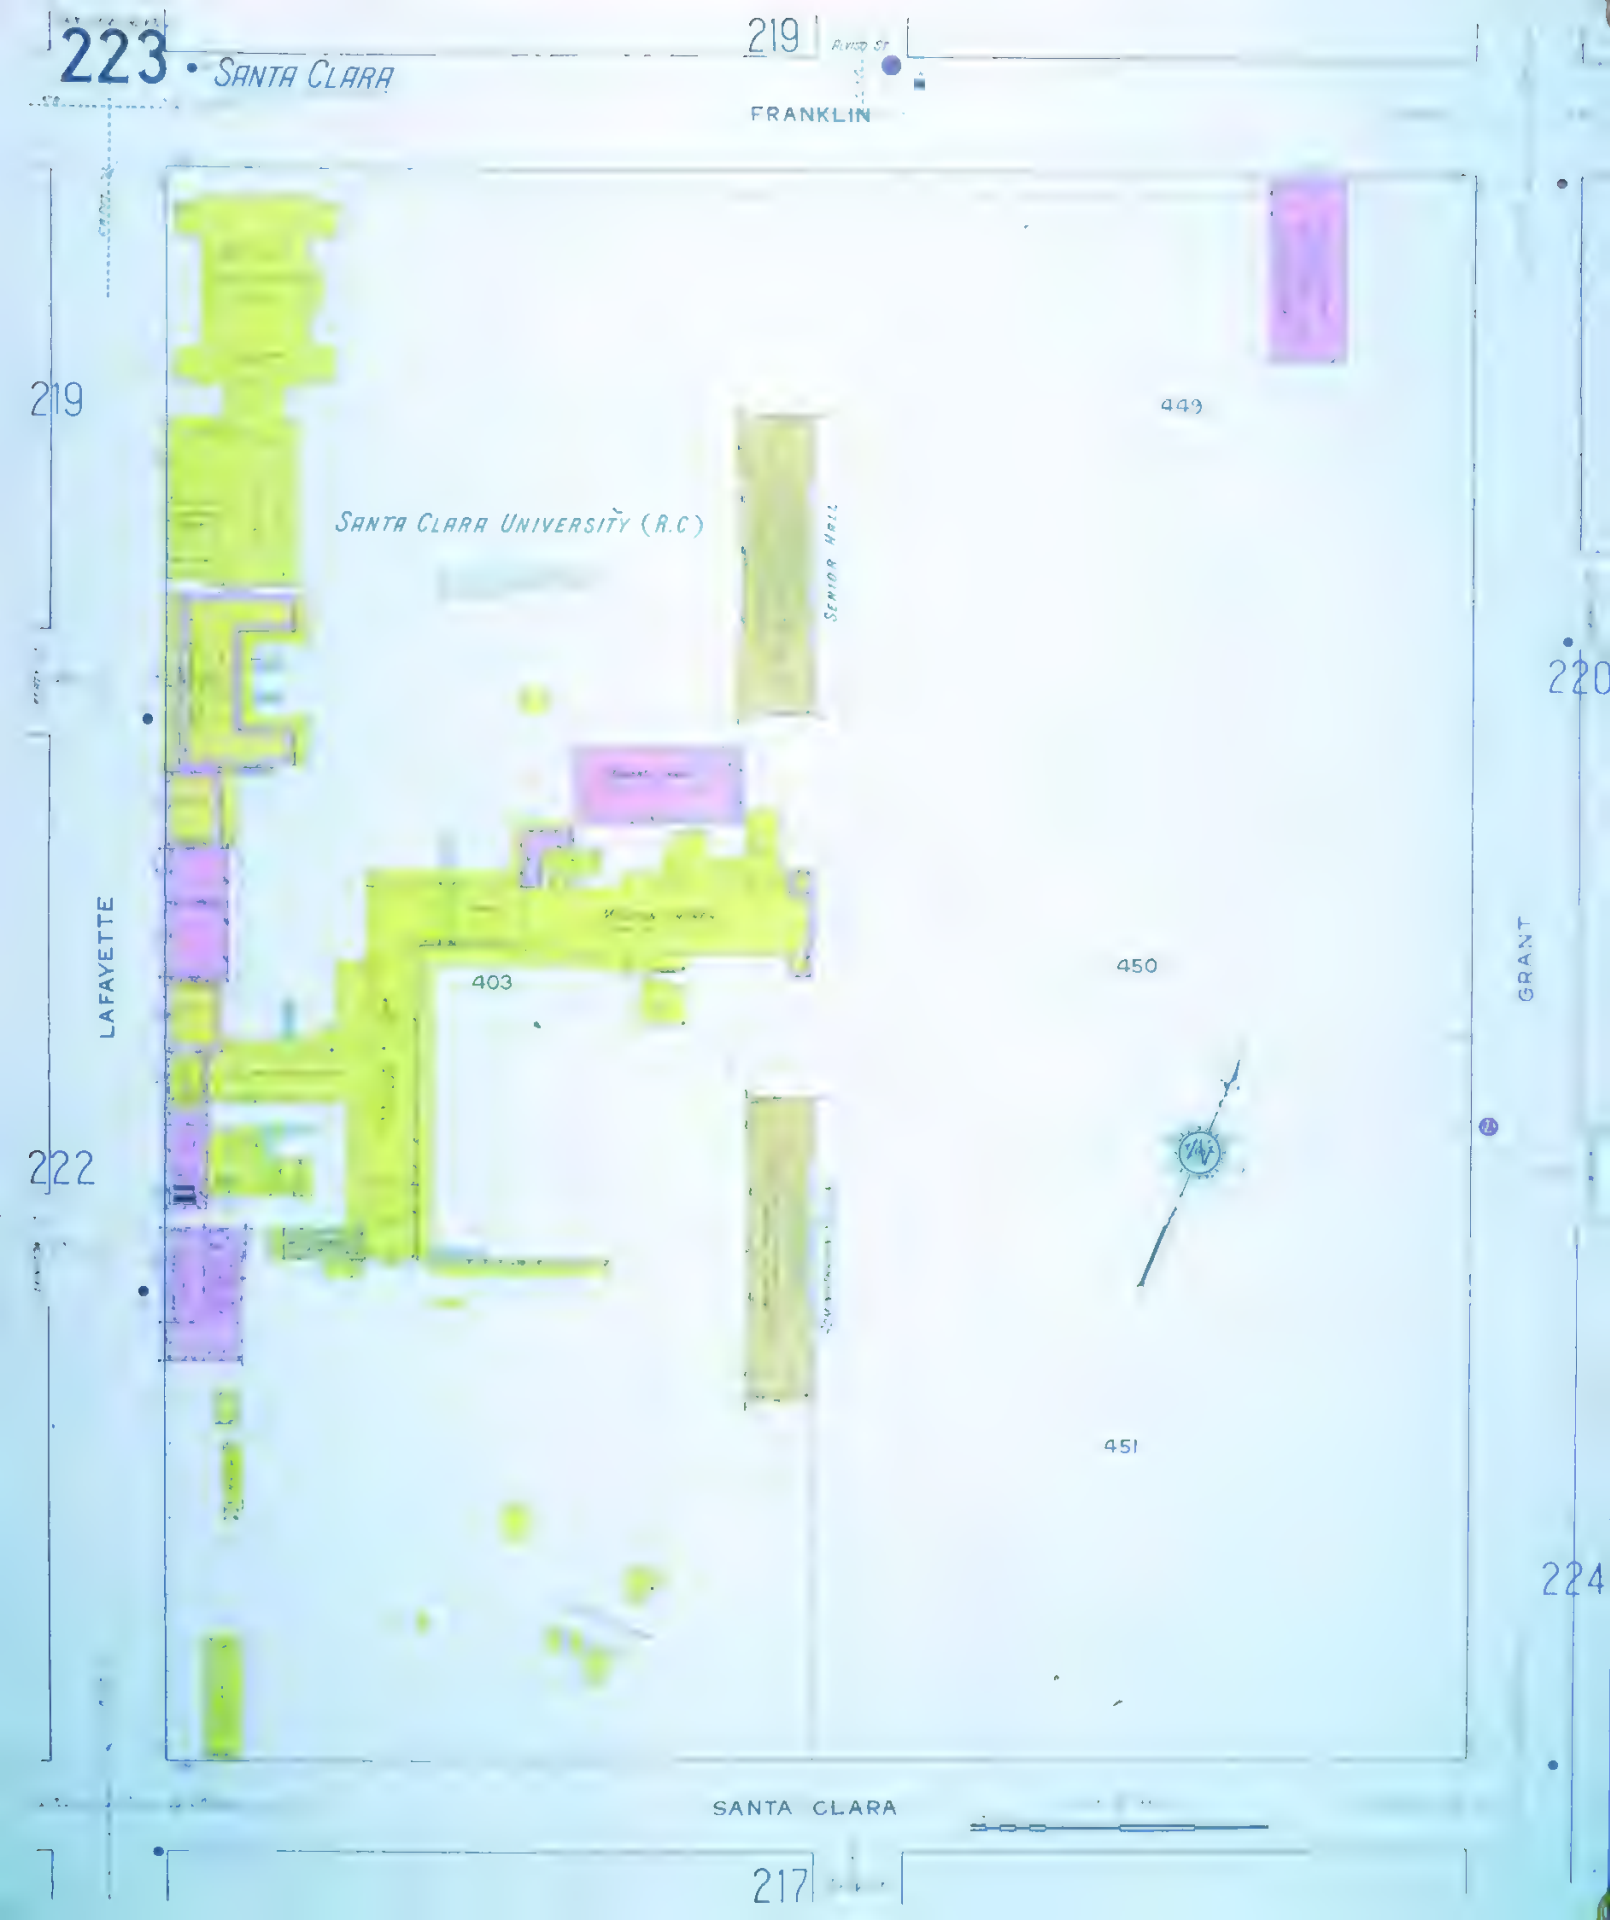
223 • SANTA CLARA
219
FRANKLIN
219
449
SANTA CLARA UNIVERSITY (R.C.)
SENIOR HALL
220
LAFAYETTE
403
450
GRANT
222
451
224
SANTA CLARA
217

SANTA CLARA 224
229
2001
BALL GROUNDS
SANTA CLARA UNIVERSITY BARNS
428
423
220
228
LEXINGTON
MARKET
439
440
DISTILLERY Nº 051
M.J. PASLEY & CO. PROPRS
GRANT
223
217
PARK AV

MARKET 221

509

497

BELLOMY

MADISON

212

510

MONROE

498

JACKSON

2026

0

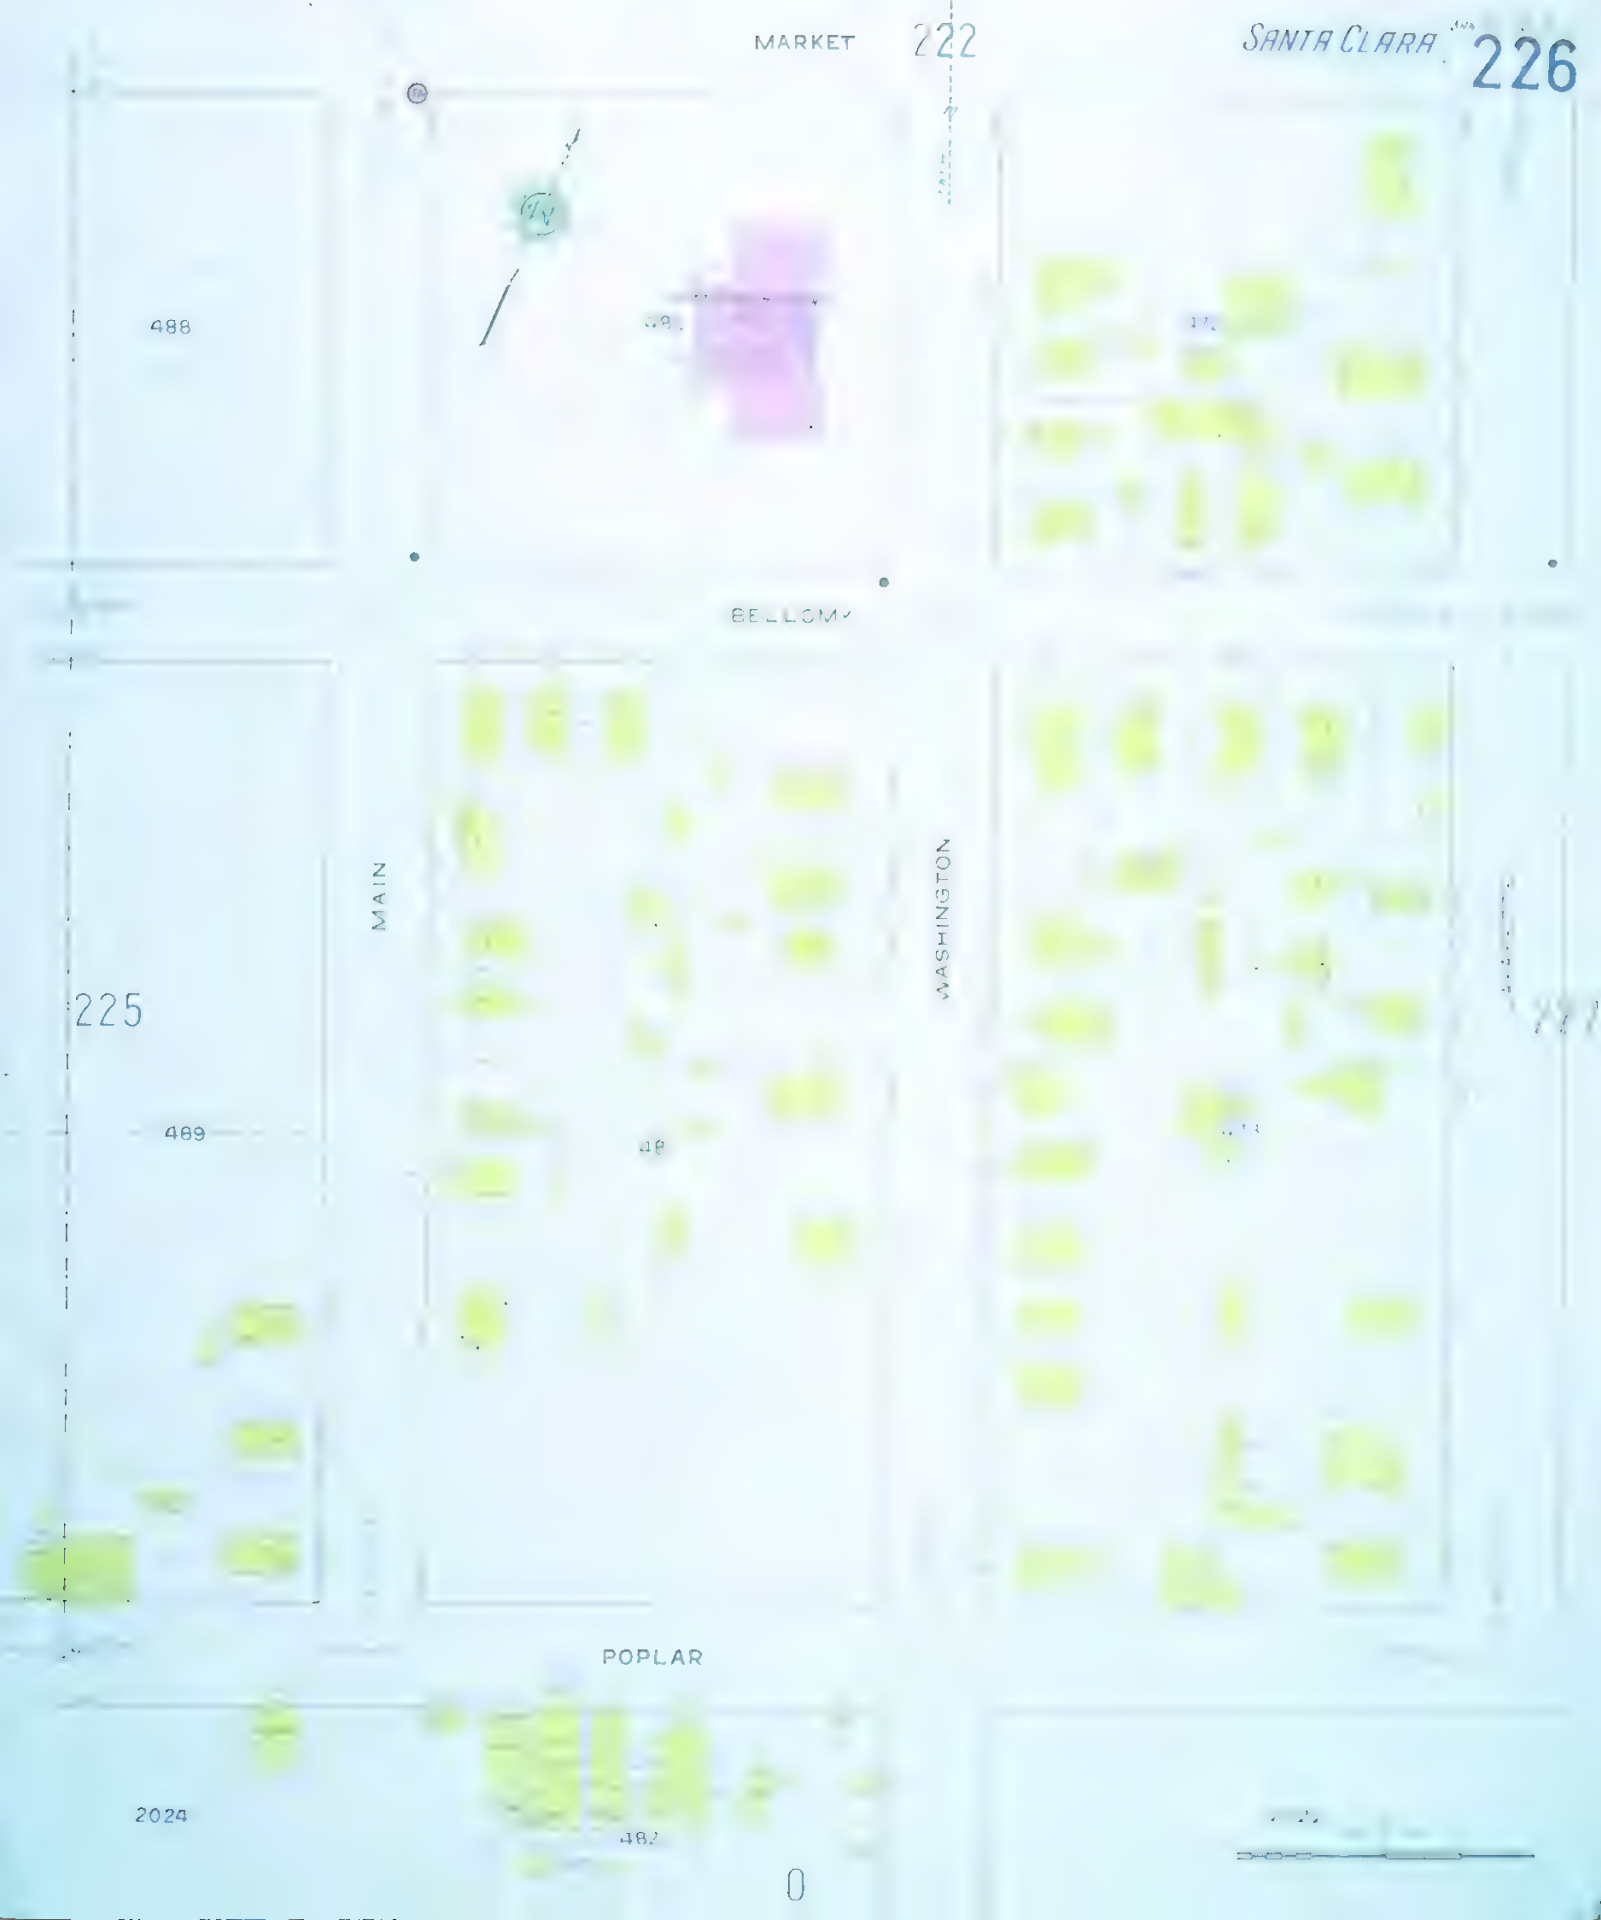
MARKET
222
SANTA CLARA
226
488
BELLOMY
MAIN
WASHINGTON
225
489
POPLAR
2024
482
0

227 SANTA CLARA

MARKET 217

464

453

PACIFIC M'F'G CO. YARD No. 1

GRANT

BELLOMY

LAFAYETTE

465

ALVISO

PACIFIC M'F'G CO. No. 1 MILL.

454

226

228

LOCUST (MAPLE)

PACIFIC M'F'G CO. YARD No. 2.

456

455

POPLAR

PARK AV.

2021

2020

Scale of Feet

0

MARKET
224
GRANT
441
430
BELLOMY
PACIFIC M'F'G Co.
454
No 1 MILL
227
LOCUST
THE ALAMEDA
WARE HOUSE No 1
WARE HOUSE No 2
WARE HOUSE No 3
PACIFIC M'F'G CO.
No 2 MILL
442
MILL
4 FRAME DEPT
7 MOULDINGS
9 LUMBER SHED
229
PACIFIC M'F'G CO.
YARD No 3
YARD No 4
443
PARK AV.
PACIFIC M'F'G CO.
GENERAL MILL WORK, SASH, DOORS & COFFINS
Scale of Feet

229 SANTA CLARA

224

2001

0

CAMPBELL AV.

BELLOMY

S P Co. R R SIDE TRACK

2006

229
MAPLE ST.
NOT DEFINED

2009

2007

Scale of Feet

0